
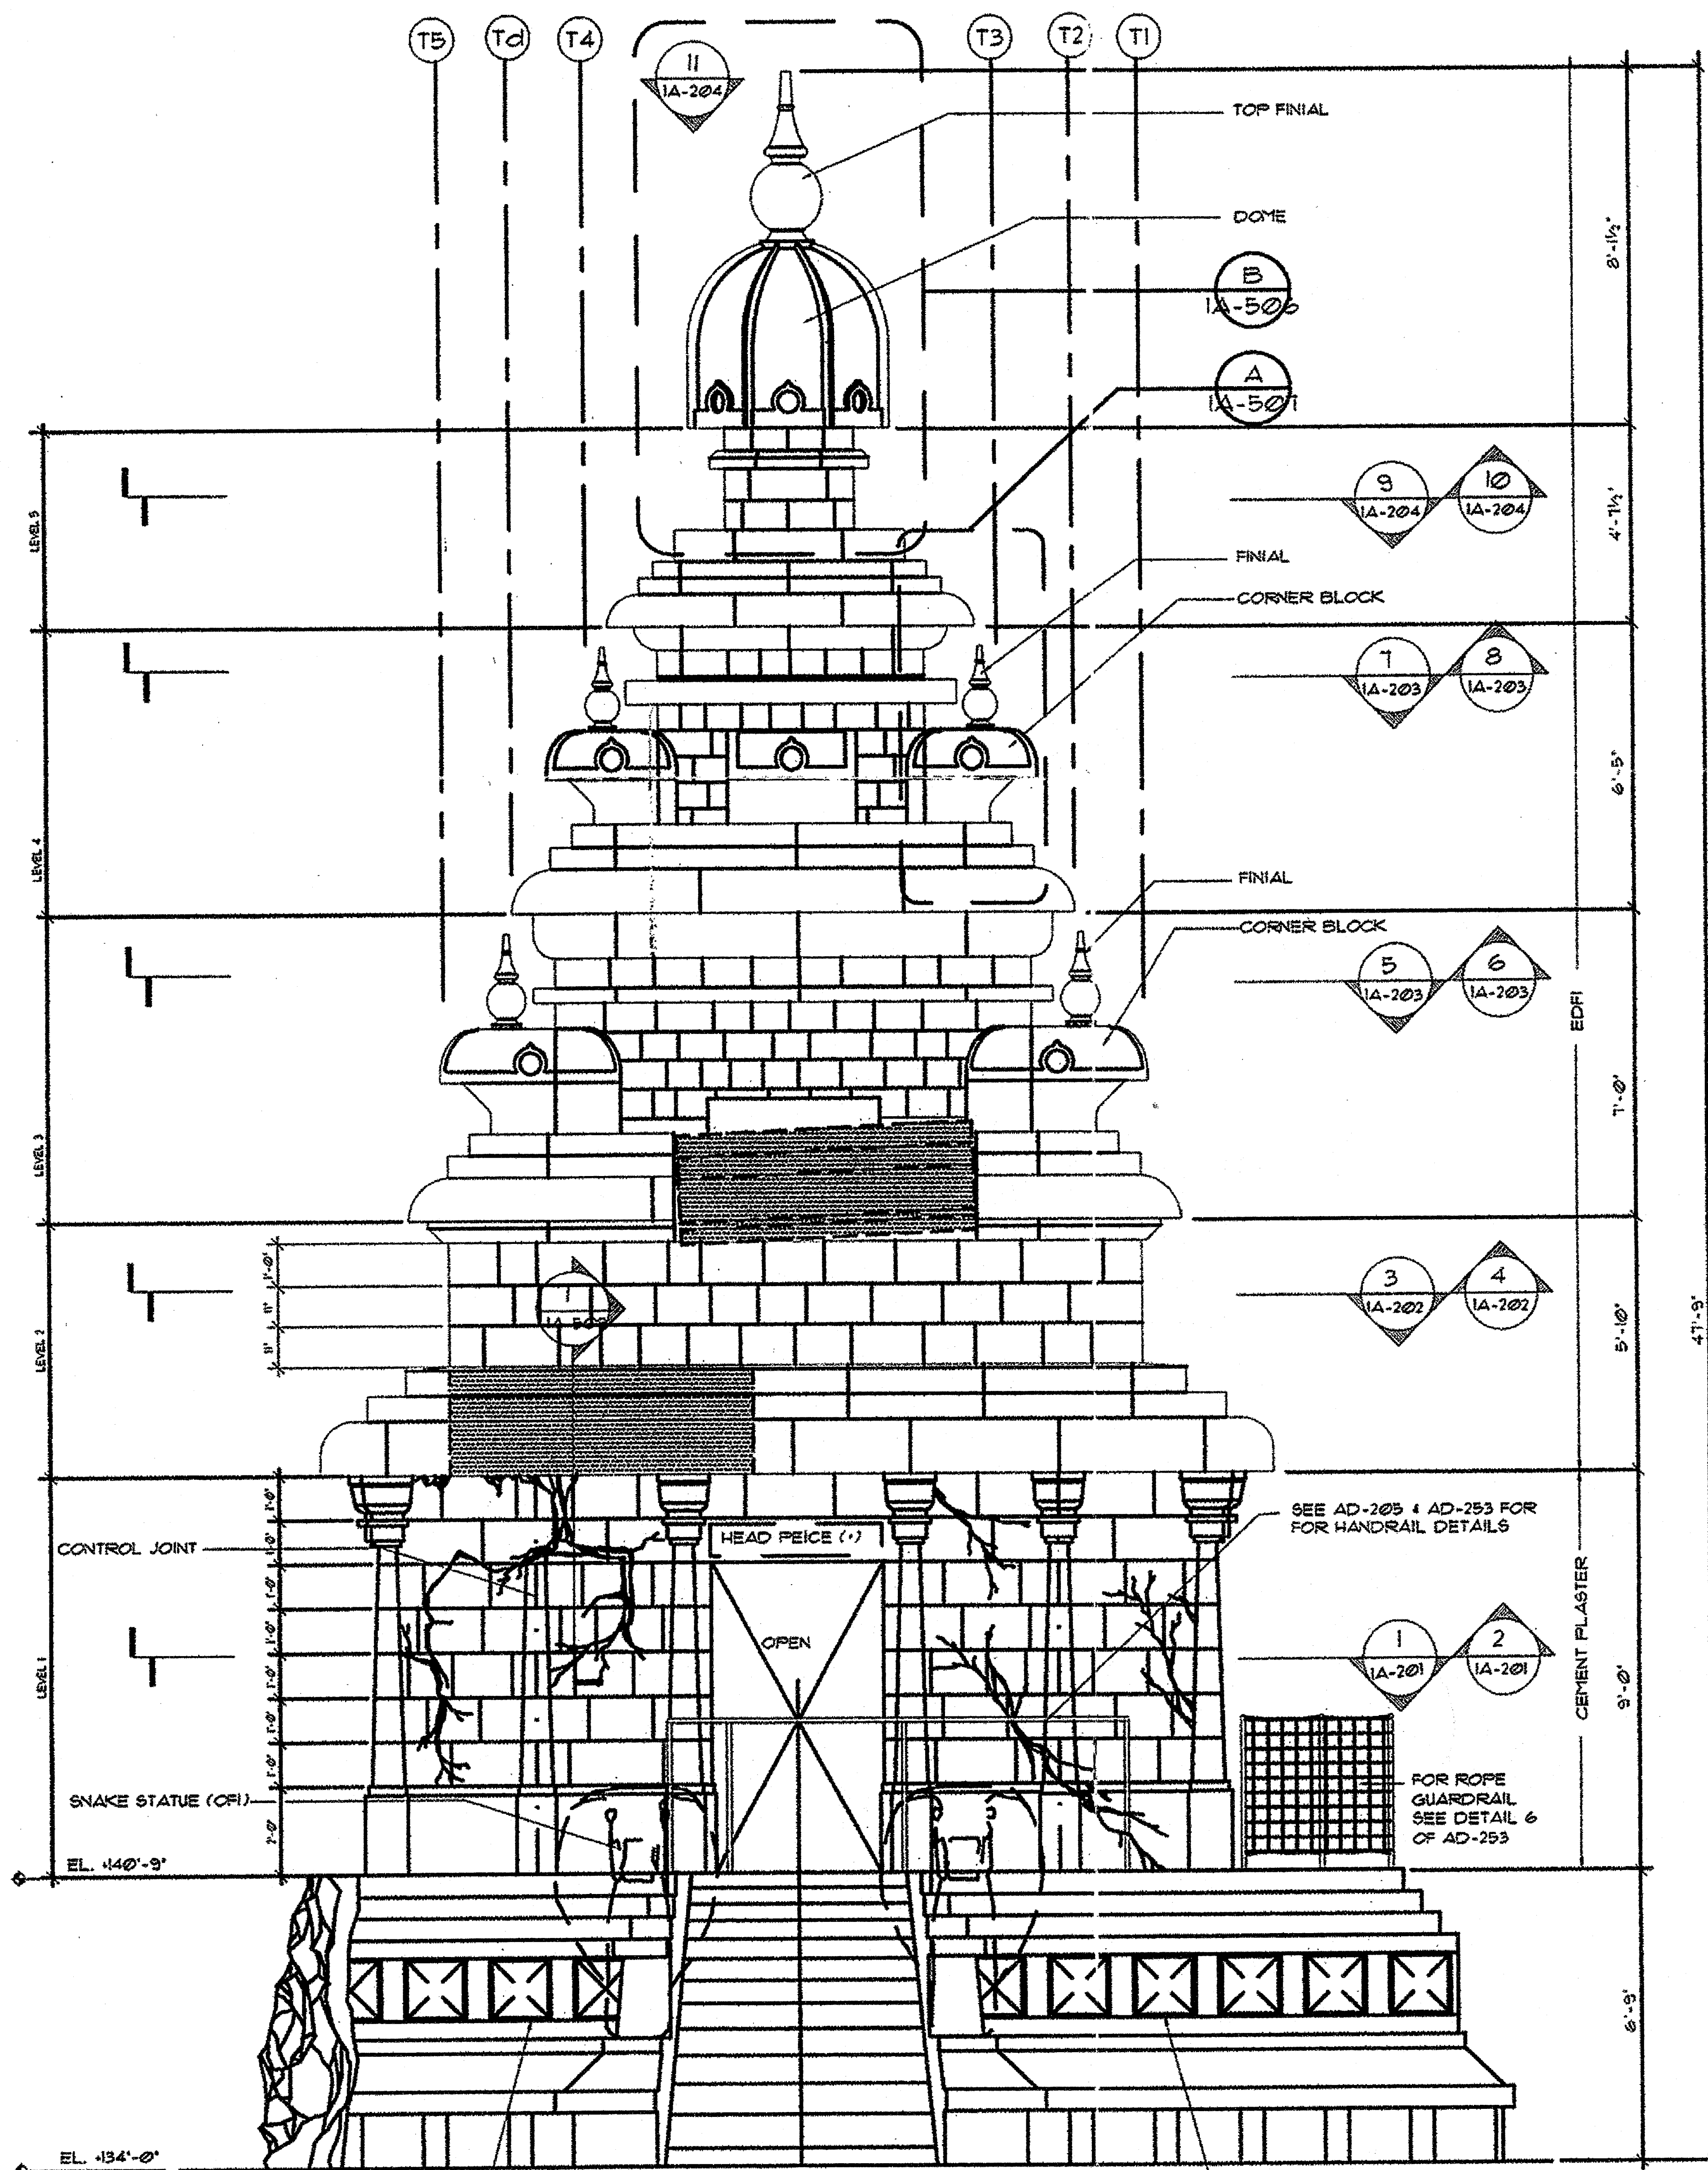


PATTERN PRESSED INTO PLASTER FULL SIZE MODEL OF PATTERN TO BE PROVIDED BY OWNER

(*) NOTE
HEAD PIECE IS PATTERN PRESSED INTO PLASTER
FULL SIZE MODEL OF PATTERN TO BE PROVIDED BY OWNER

EXTERIOR ELEVATION - ENTRY TEMPLE
SCALE: 1/2"=1'-0"
B — 1A-201, 1A-202, 1A-204, 1A-301

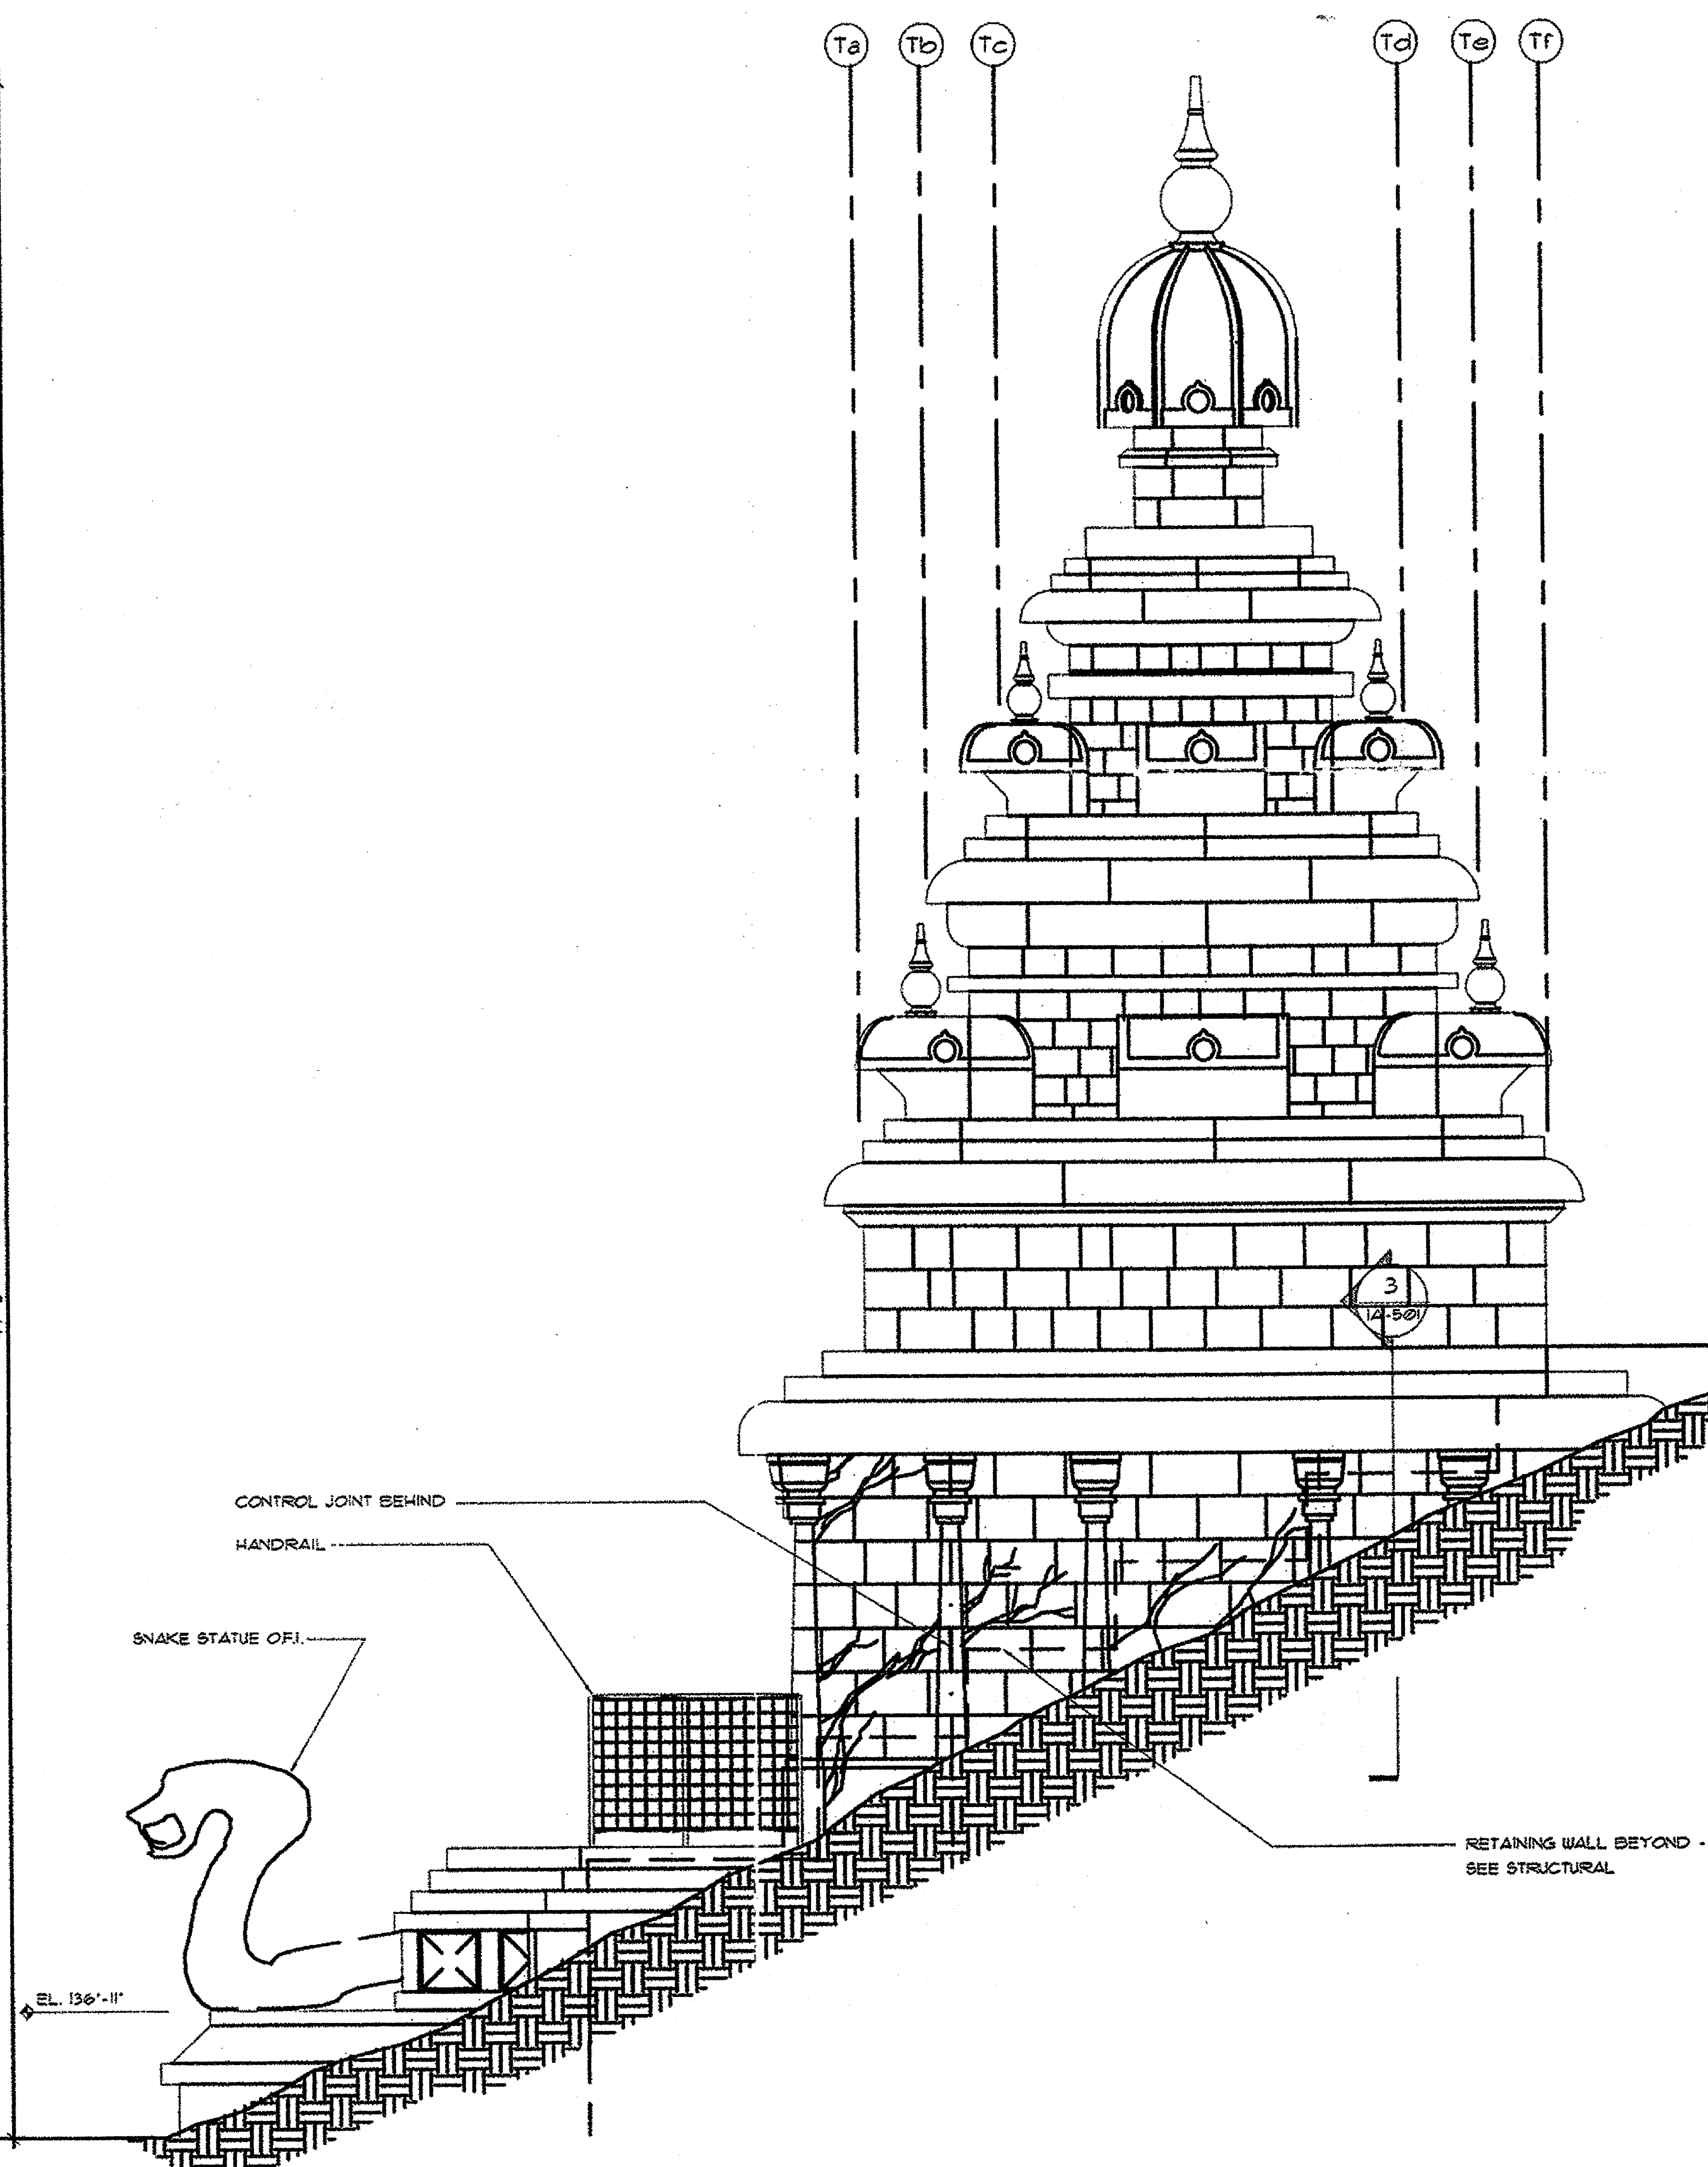

NOTE:
TEMPLE EXTERIOR COLOR
KENYA TAN 8513T by DUNN EDWARDS

EXTERIOR ELEVATION - ENTRY TEMPLE
SCALE: 1/2"=1'-0"
A — 1A-201, 1A-202, 1A-301

0' 1' 2' 4'
SCALE: 1/2"=1'-0"

ISSUE NO.	DATE	APPR. BY	ISSUED FOR / DESCRIPTION OF REVISIONS
1	12-10-93		BID & CONSTRUCT - ORIGINAL RELEASE

NOTICES:

CONTRACTOR SHALL VERIFY ALL CONDITIONS ON JOB SITE & NOTIFY THE PROJECT ENGINEER OF ANY VARIATIONS FROM DIMENSIONS SHOWN ON THESE DRAWINGS BEFORE PROCEEDING WITH ANY CONSTRUCTION.

KEY PERSONS AND APPROVALS
PROJECT MANAGER: DAVID TODD
FACILITY DESIGN MANAGER: VAL UGLE
PROJECT ENGINEER: BILL DENNIS
PROJECT FACILITY DESIGNER: GARY WILLIAMS
DRAWN: X. ZHOU
CHECKED:
APPROVED:
DATE: 12-10-93
Walt Disney Imagineering
1401 Flower Street
Glendale, CA 91221-5020
(818) 544-6500

PROJECT DESIGNED FOR:
Disneyland
ANAHEIM, CALIFORNIA

PROJECT AREA: ADVENTURELAND
UNIT NAME: INDIANA JONES EXPEDITIONS
W.B.S. NO.:
SHEET TITLE: ENTRY TEMPLE EXTERIOR ELEVATIONS
PHASE: CD
PROJECT CODE NUMBER: 931
DRAWING NO.: 1A-301
REVISION NO.: △